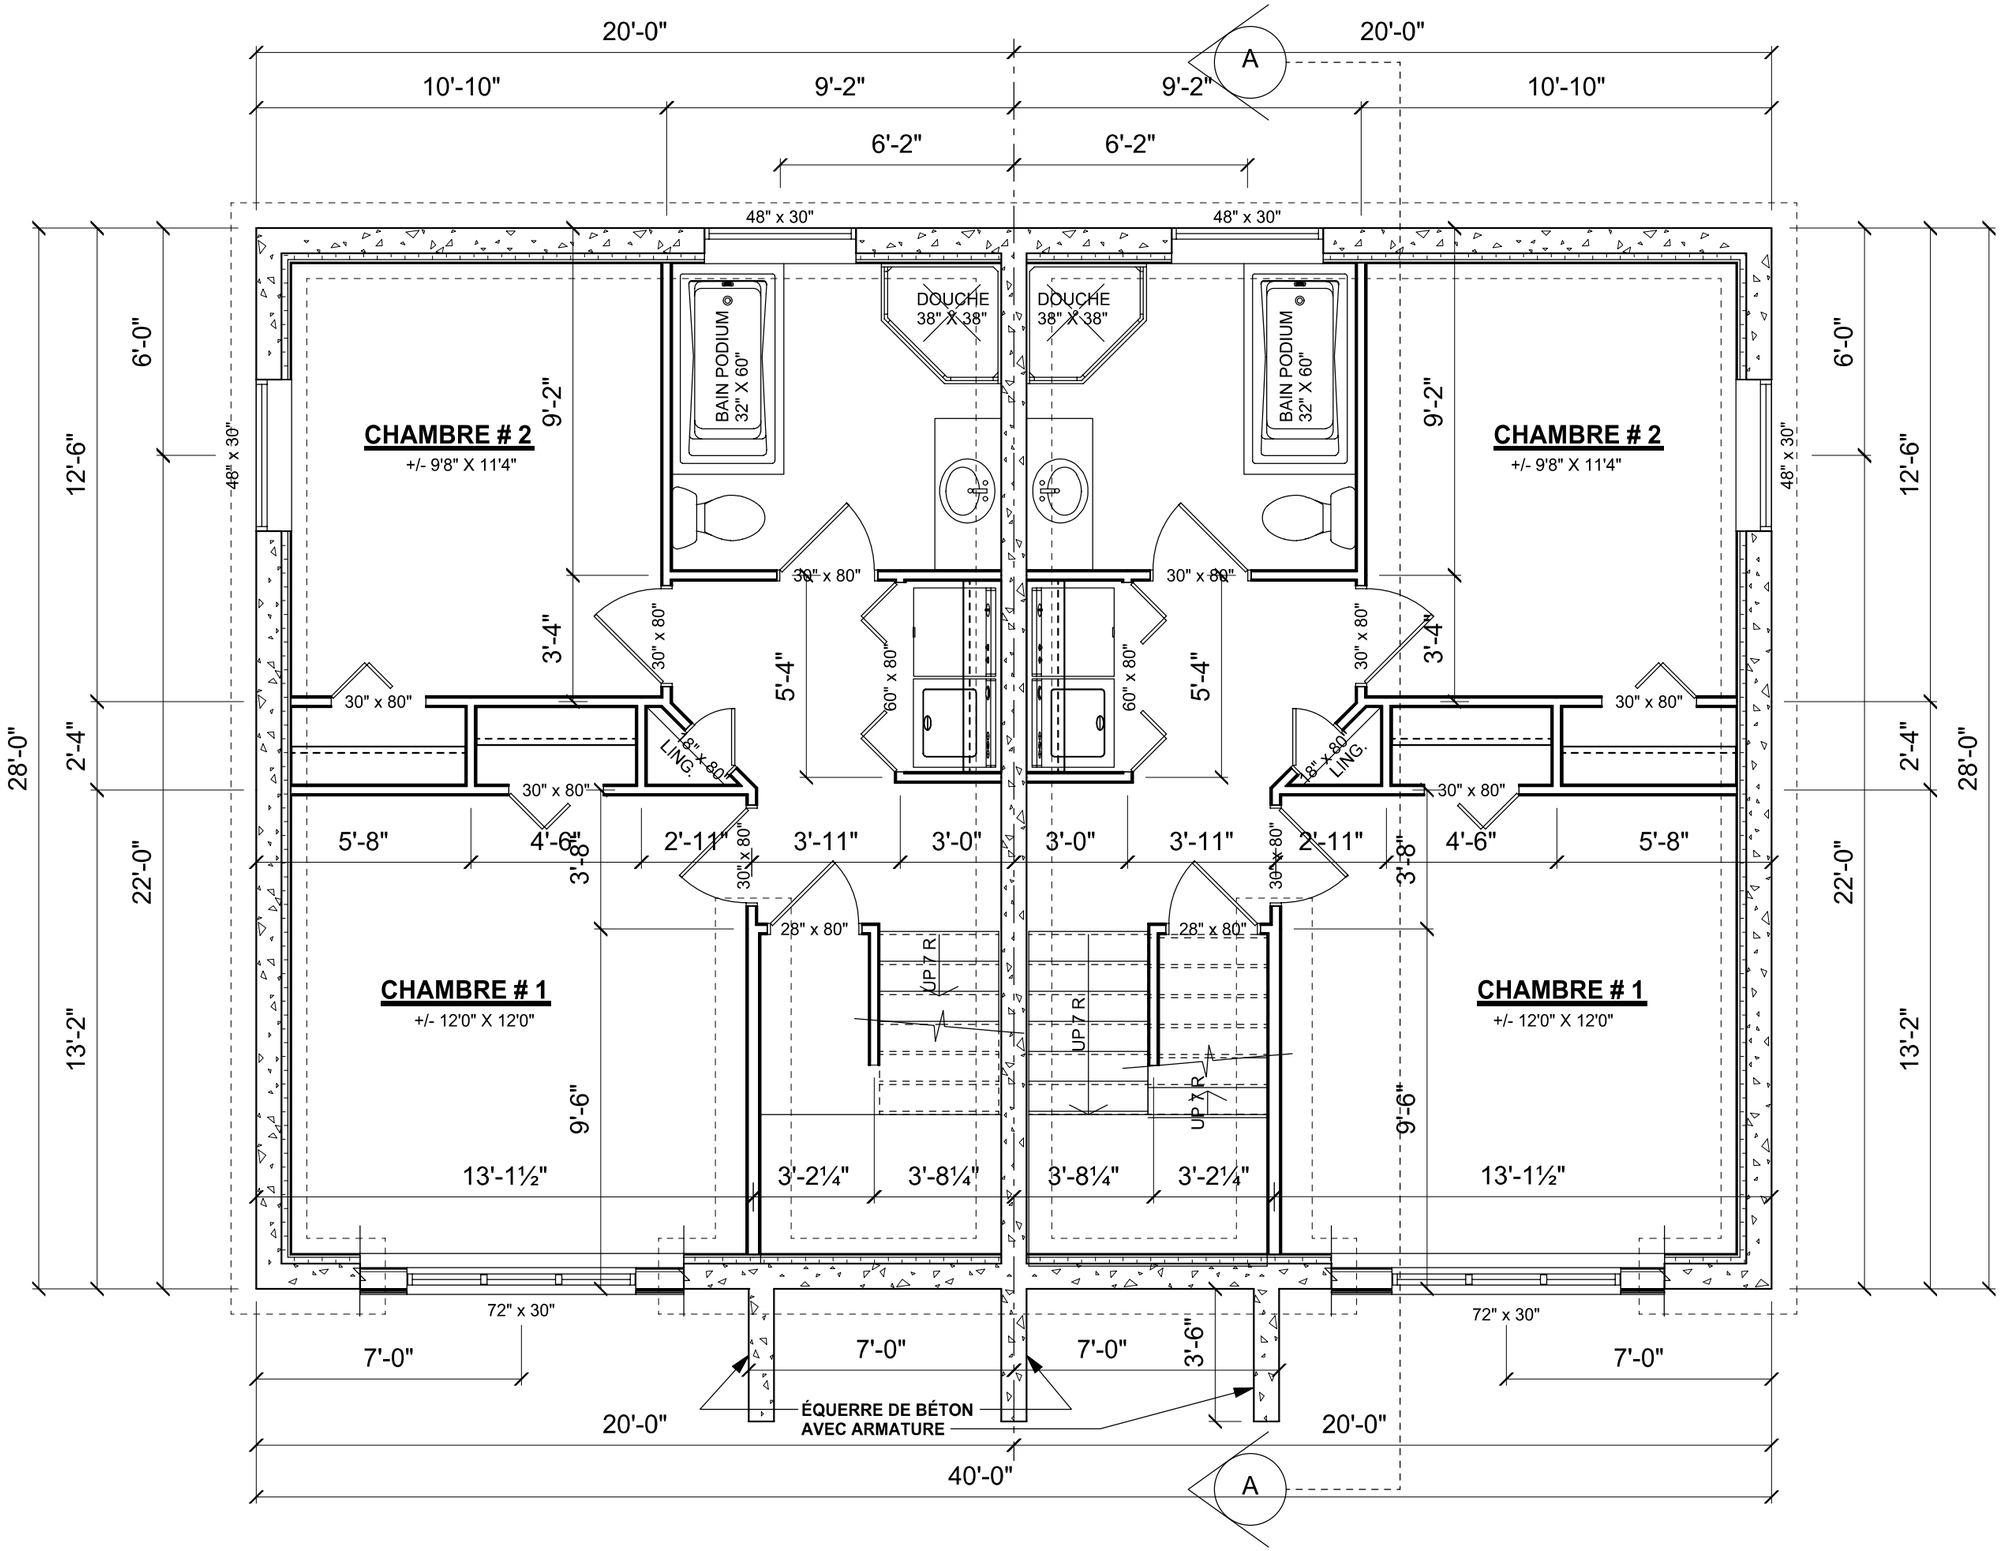

CONSTRUCTIONS
CDE